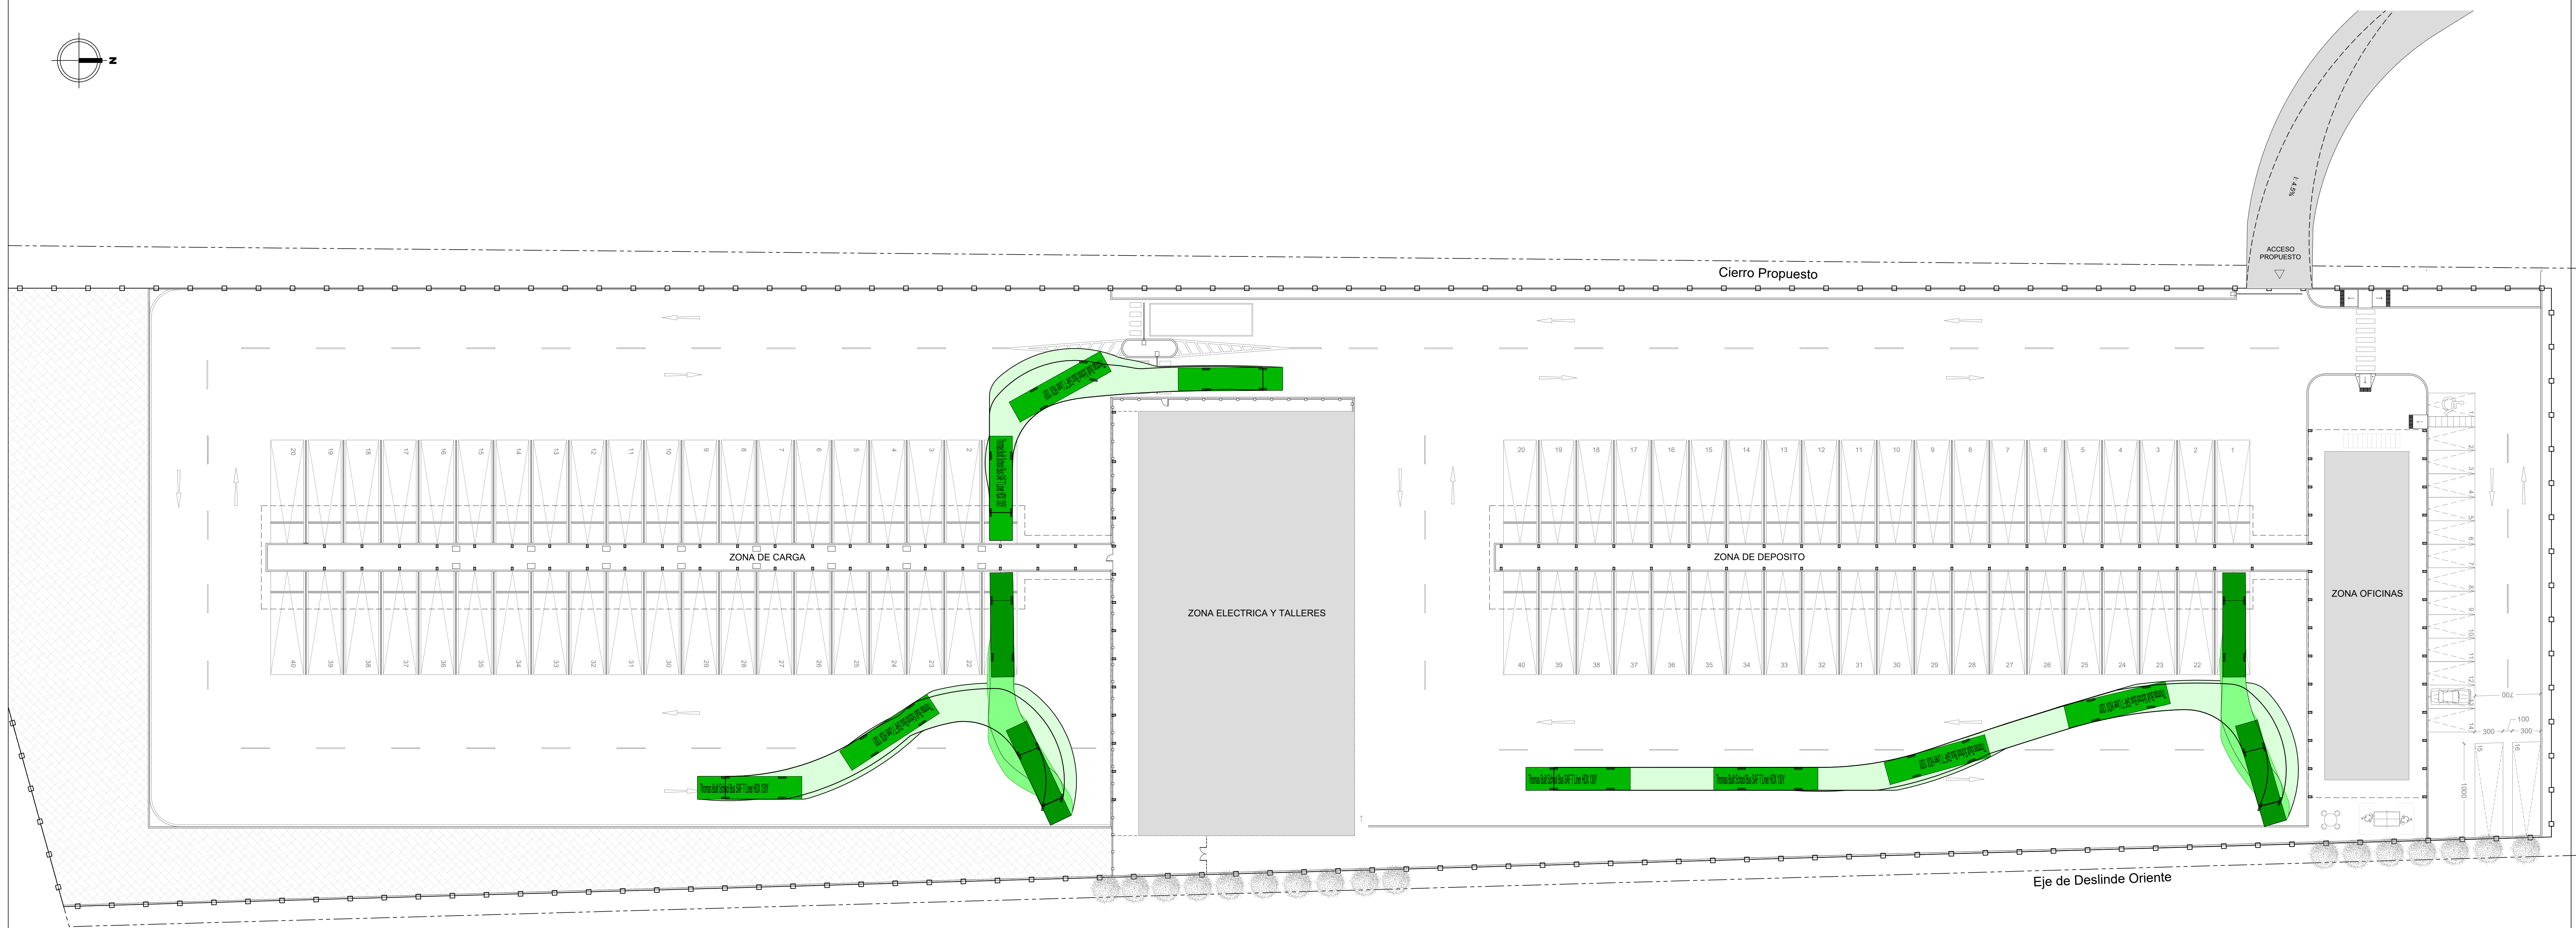


[illegible]

--- -- -- -- -- LIMITE DEL PREDIO

DIMENSIONES DEL BUS

Overall Length	11.112m
Overall Width	2.438m
Overall Body Height	3.084m
Min Body Ground Clearance	0.325m
Track Width	2.438m
Lock-to-lock time	6.00s
curb to Curb Turning Radius	10.719m

PROJECTC

RUTA INTERNACIONAL
CAMINO DEL INCA #165
COPIAPÓ

CONTENIDO

PLANTA DE MANIOBRAS

CASA	LAMINA Nº
------	-----------

--	--

31 MARZO 2022	10
---------------	----



RECCIÓN:
AV.SANTA ROSA N°1165, SANTIAGO
REGION METROPOLITANA.

**Transport
Público
Regional**



ETARSA REGIONAL MINISTERIAL DE Bienes Nacionales (S)
REGION DE ATACAMA

PATRICIA GENERAL GAHONA
13.174.597-4

VA:

ARQUITECTO:

13.675.884-5

MA: